"IMPROVEMENTS TO ROADS AND DRAINS AT BHARATHNAGARA , BADIGA LAYOUT, ANJANADRI LAYOUT, BALANCE ROADS AND SURROUNDING AREA IN WARD NO.06 BYATARAYANAPURA SUB DIVISION."

Key Map

First & Final Bill

Scanned by CamScanner

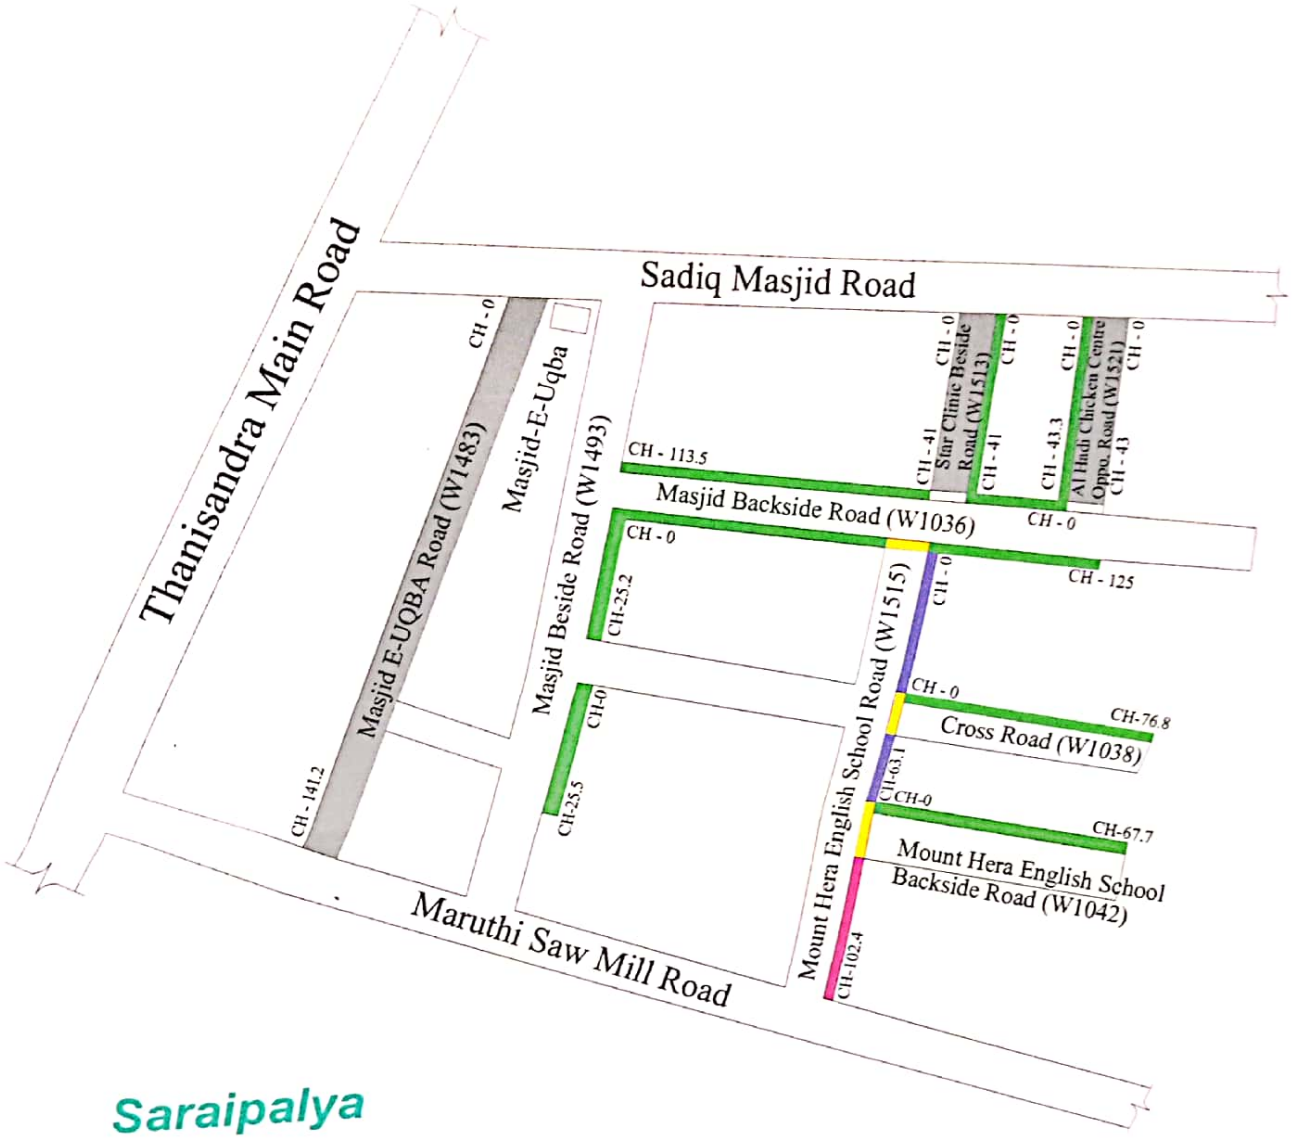

INDEX

NOTES:-

1) Do Not Scale The Drawings
2) All Dimensions Are In meters

C C Culvert | C C Road | C C Drain | C C Drain with Kerb | KERB

PROJECT	Improvements to Roads and Drains at Bharathnagara , Sadiq Layout, Anjanadri Layout, Balance Roads and Surrounding Area in Ward No.06 Byatarayanapura Sub Division
CLIENT	BBMP

CIVIL PRO
STRUCTURAL ENGINEERS, ARCHITECTS & PROJECT MANAGEMENT CONSULTANTS
No 4, 7th MAIN
MALLESWARAM BANGALORE-560003
Ph 23444801
Mob : 91-9448227083,91-9972924526
E-mail: rudraprasad3@rediffmail.com
Web www.arkengineers.com

Assistant Executive Engineer
Byatarayanapura Sub Division

Scanned by CamScanner

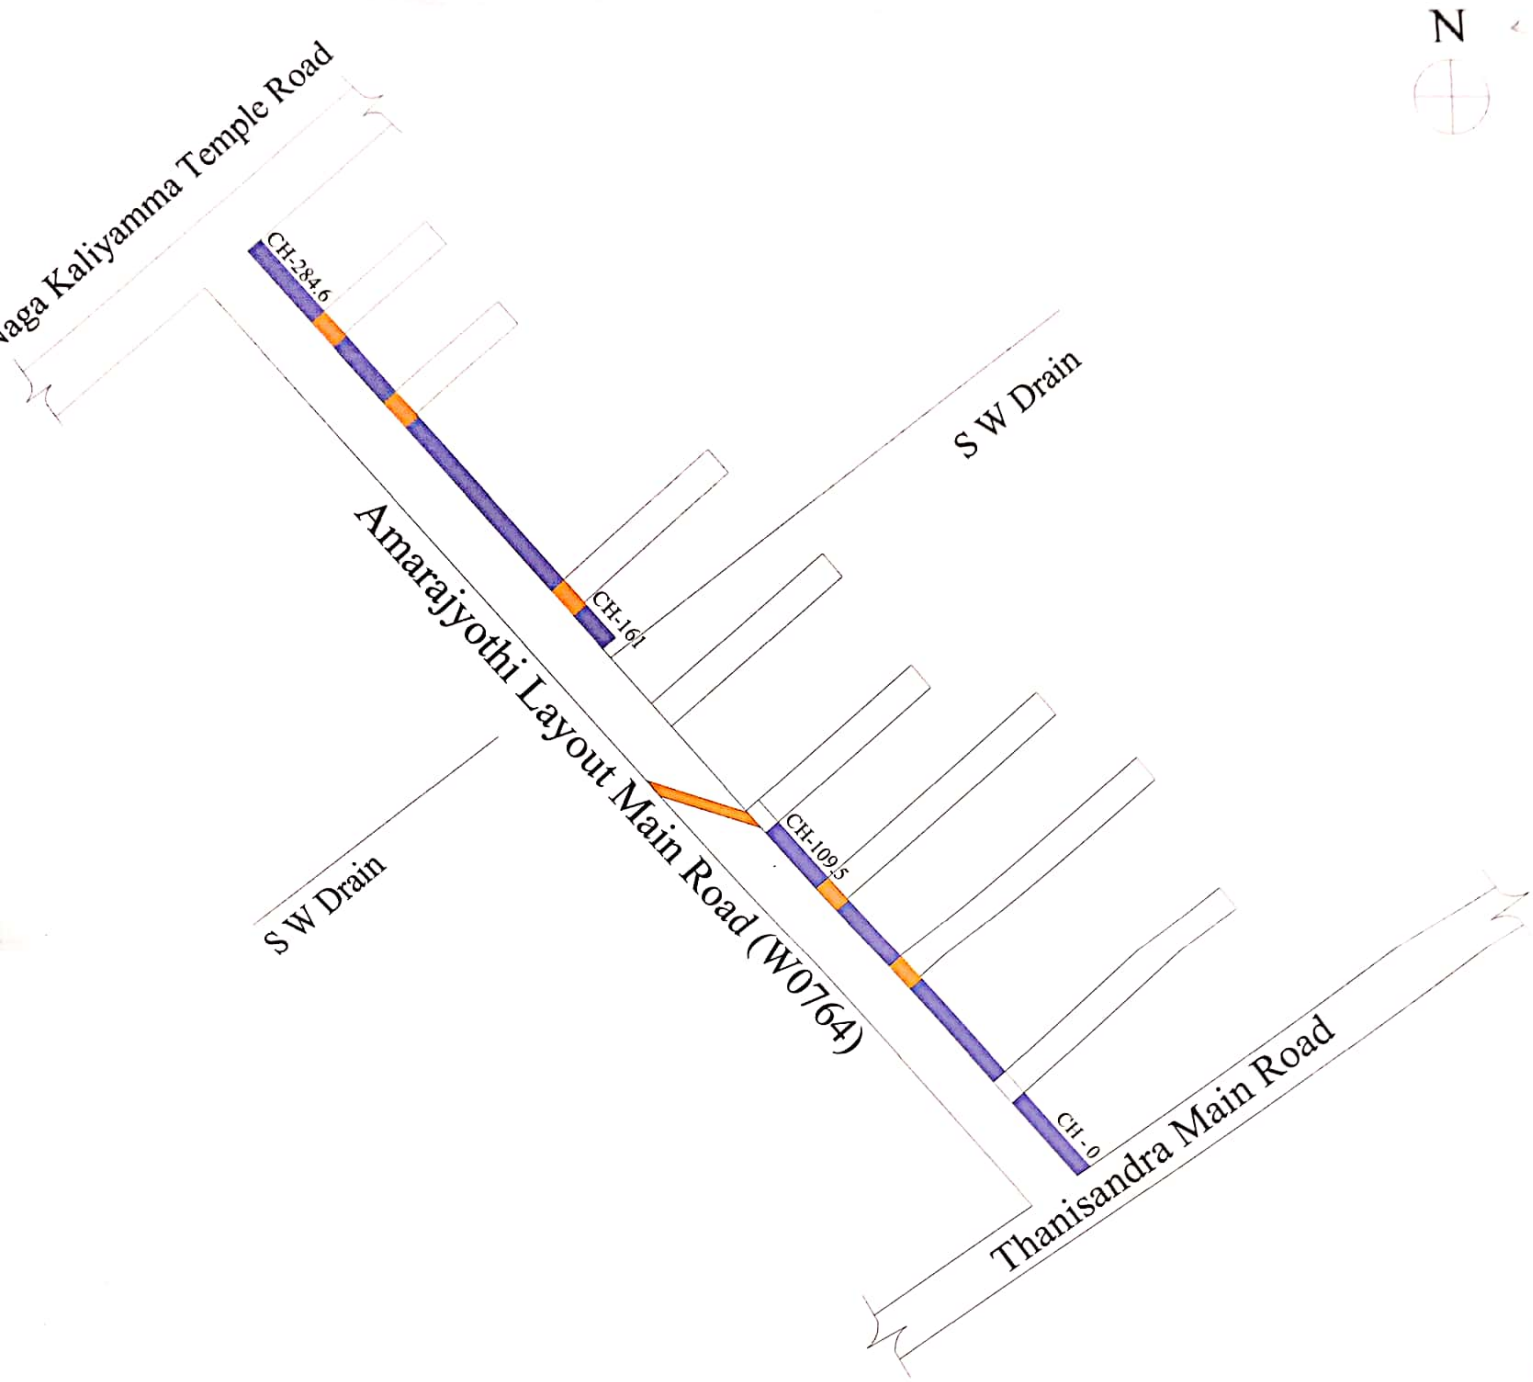

Amarajyothi Layout

NOTES:-

1) Do Not Scale The Drawings
2) All Dimensions Are In meters

INDEX

Culvert — C C Drain with Kerb

PROJECT	Improvements to Roads and Drains at Bharathnagara , Sadiq Layout, Anjanadri Layout, Balance Roads and Surrounding Area in Ward No.06 Byatarayanapura Sub Division
CLIENT	BBMP

CIVIL PRO
STRUCTURAL ENGINEERS, ARCHITECTS & PROJECT MANAGEMENT CONSULTANTS
No. 4, 7th MAIN,
MALLESWARAM BANGALORE-560003
Ph 23444801
Mob 91-9448227083,91-9972924526
E-mail rudraprasad3@rediffmail.com
Web www.arkengineers.com

Assistant Executive Engineer
Byatarayanapura Sub Division
B.B.M.P. Bangalore-560024

Scanned by CamScanner

NOTES:-

1) Do Not Scale The Drawings
2) All Dimensions Are In meters

INDEX

C C Culvert | C C Road | C C Drain

PROJECT	Improvements to Roads and Drains at Bharathnagara , Sadiq Layout, Anjanadri Layout, Balance Roads and Surrounding Area in Ward No.06 Byatarayanapura Sub Division
CLIENT	BBMP

CIVIL PRO
STRUCTURAL ENGINEERS, ARCHITECTS & PROJECT MANAGEMENT CONSULTANTS
No 4, 7th MAIN,
MALLESWARAM BANGALORE-560003
Ph 23444801
Mob 91-9448227083,91-9972924526
E-mail rudraprasad3@rediffmail.com
Web www.arkengineers.com

Scanned by CamScanner

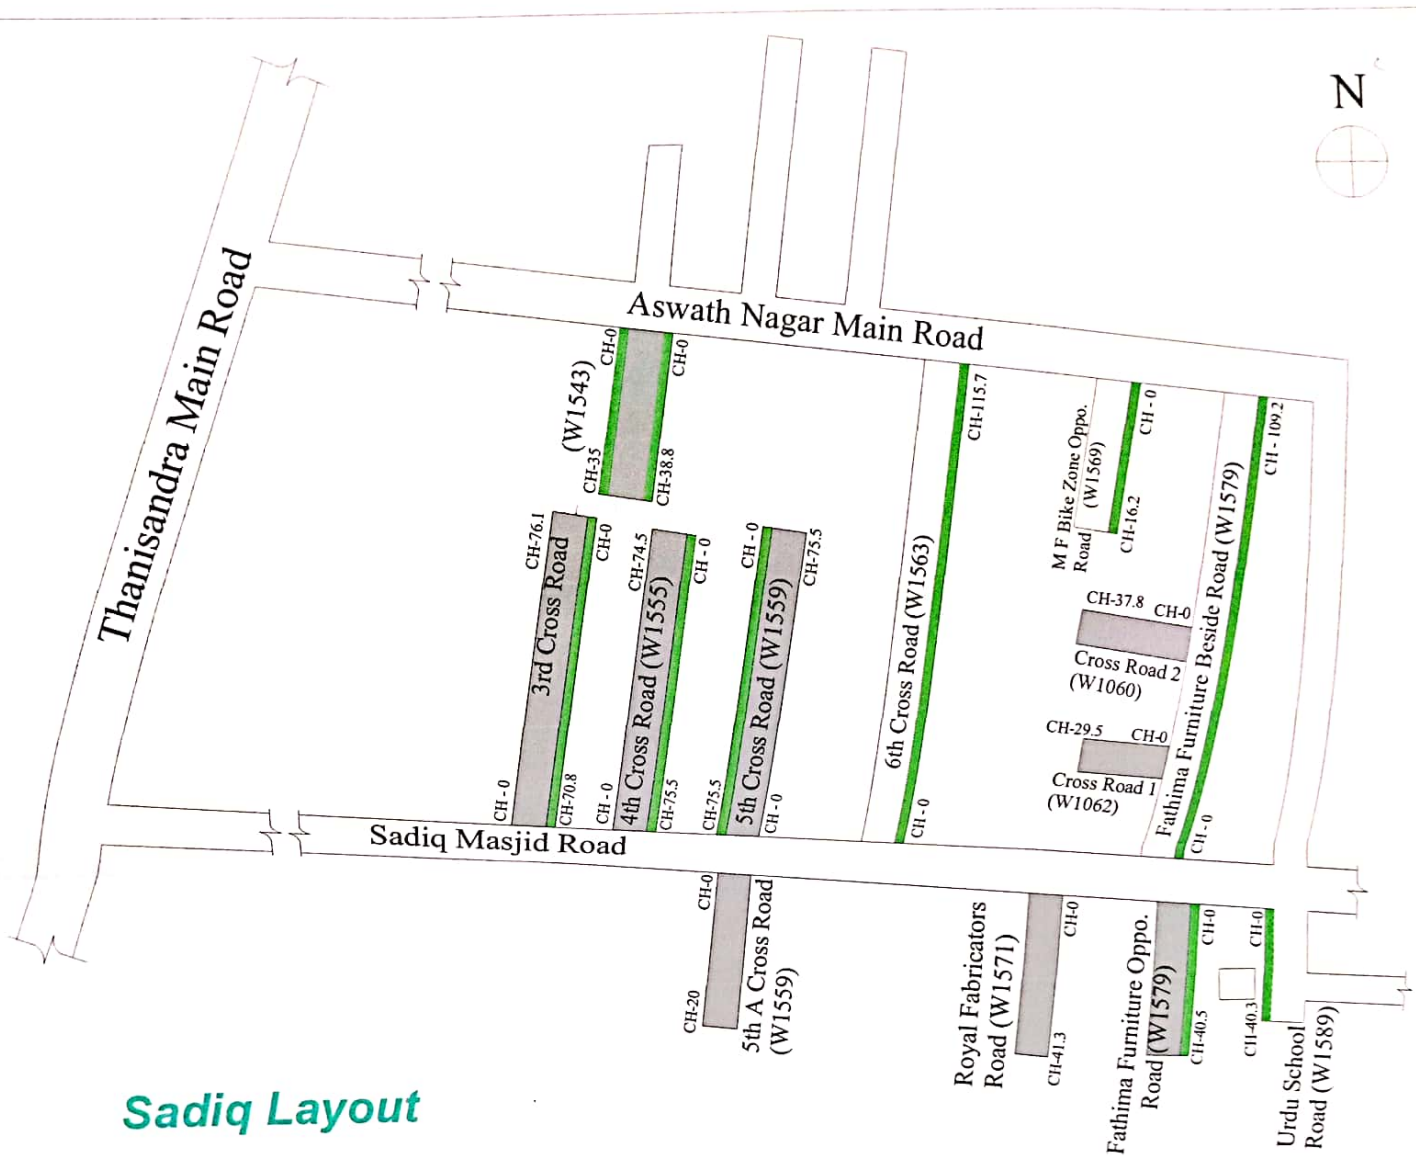

Sadiq Layout

NOTES:-

1) Do Not Scale The Drawings

2) All Dimensions Are In meters

INDEX

C C Road

C C Drain

PROJECT	Improvements to Roads and Drains at Bharathnagara , Sadiq Layout, Anjanadri Layout, Balance Roads and Surrounding Area in Ward No.06 Byatarayanapura Sub Division
CLIENT	BBMP

CIVIL PRO
STRUCTURAL ENGINEERS, ARCHITECTS & PROJECT MANAGEMENT CONSULTANTS
No. 4, 7th MAIN,
MALLESWARAM BANGALORE-560003
Ph 23444801
Mob 91-9448227083,91-9972924526
E-mail rudraprasad3@rediffmail.com
Web www.arkengineeers.com

Assistant Executive Engineer
Byatarayanapura Sub Division
B.B.M.P. Bangalore-560024

Scanned by CamScanner

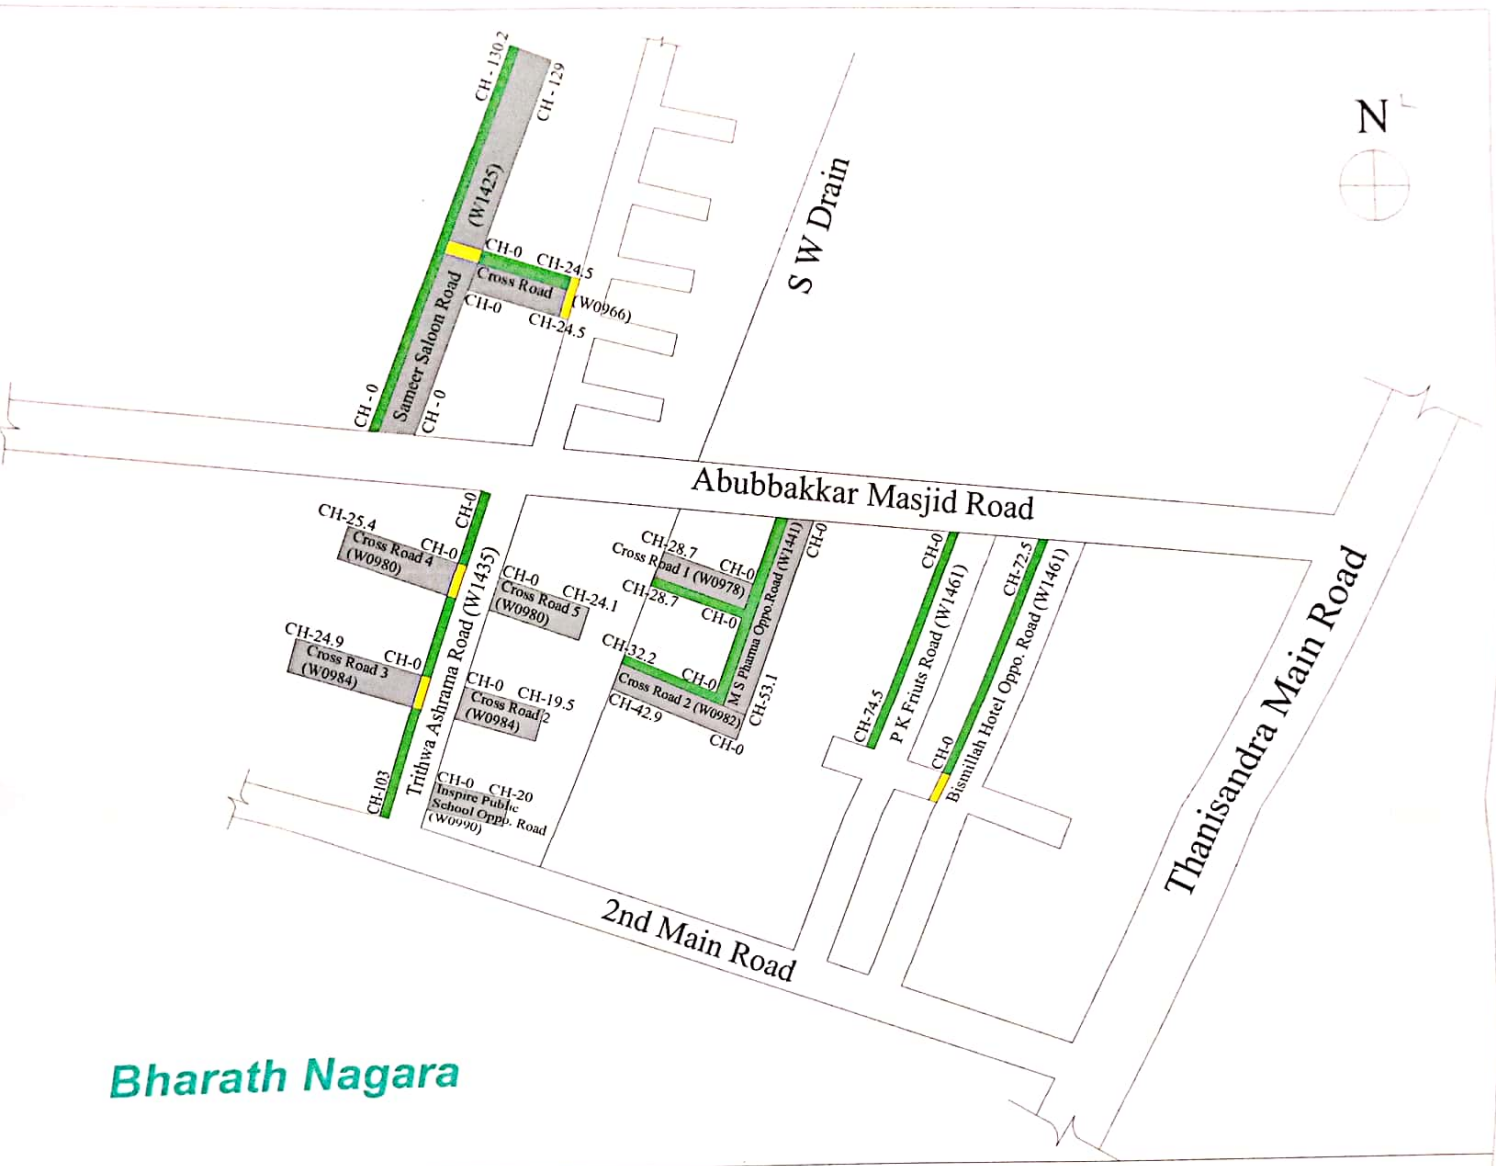

NOTES:-

1) Do Not Scale The Drawings
2) All Dimensions Are In meters

INDEX

C C Culvert | C C Road | C C Drain

PROJECT	Improvements to Roads and Drains at Bharathnagara , Sadiq Layout, Anjanadri Layout, Balance Roads and Surrounding Area in Ward No.06 Byatarayanapura Sub Division
CLIENT	BBMP

CIVIL PRO
STRUCTURAL ENGINEERS, ARCHITECTS & PROJECT MANAGEMENT CONSULTANTS
No 4, 7th MAIN,
MALLESWARAM BANGALORE-560003
Ph : 23444801
Mob : 91-9448227083,91-9972924526
E-mail : nidraprasad3@rediffmail.com
Web : www.arkengineeers.com

Executive Engineer
Byatarayanapura Sub Division
B.B.M.P. Bangalore-560024

Scanned by CamScanner

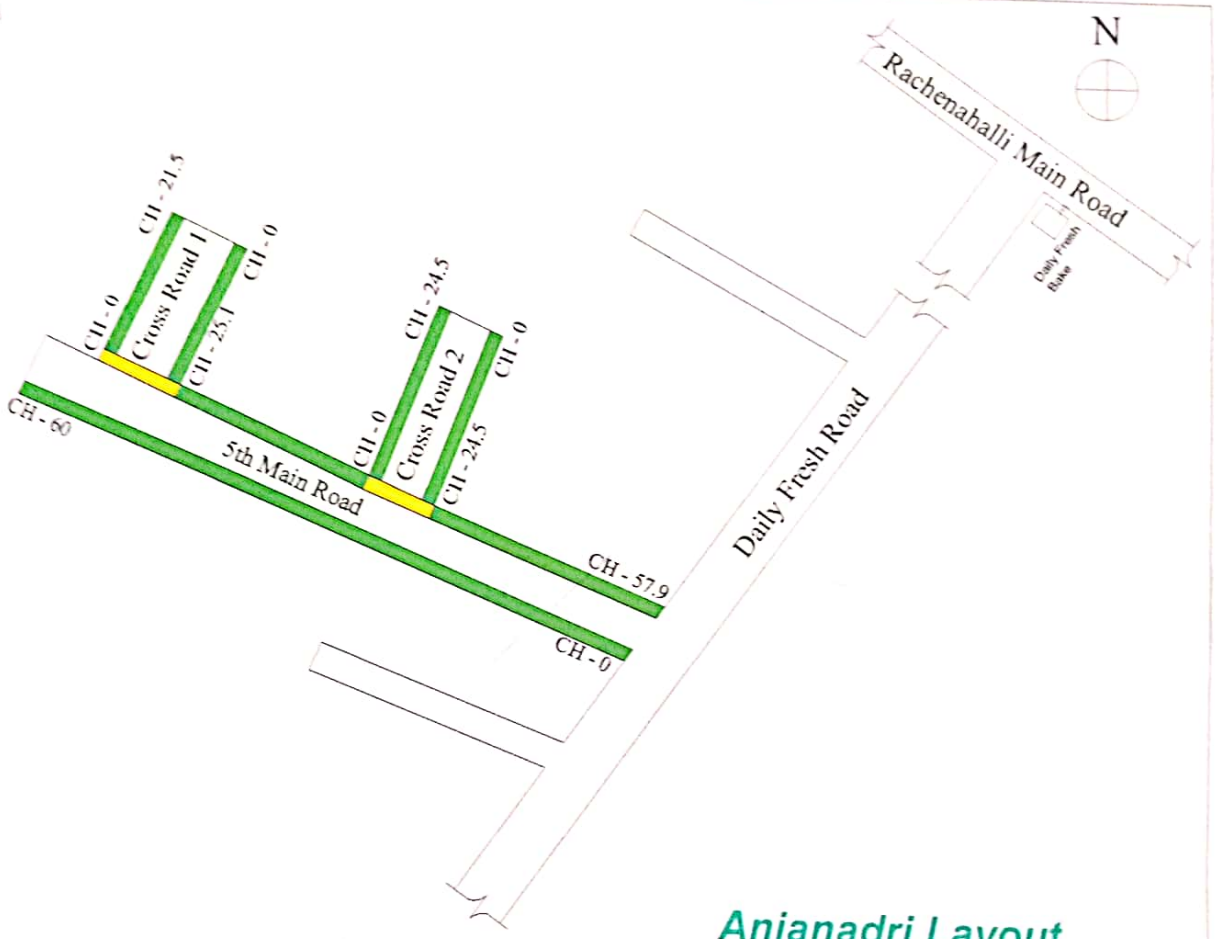

Anjanadri Layout

NOTES -

1) Do Not Scale The Drawings
2) All Dimensions Are In meters

INDEX

C C Culvert

C C Drain

PROJECT	Improvements to Roads and Drains at Bharathnagara , Sadiq Layout, Anjanadri Layout, Balance Roads and Surrounding Area in Ward No.06 Byatarayanapura Sub Division
CLIENT	BBMP

CIVIL PRO
STRUCTURAL ENGINEERS, ARCHITECTS & PROJECT MANAGEMENT CONSULTANTS
No. 4, 7th MAIN,
MALLESWARAM BANGALORE-560003
Ph : 23444801
Mob : 91-9448227083,91-9972924526
E-mail: rudraprasad3@rediffmail.com
Web: www.arkengineers.com

Assistant Executive Engineer
Byatarayanapura Sub Division
B.B.M.P. Bangalore-560024

Scanned by CamScanner

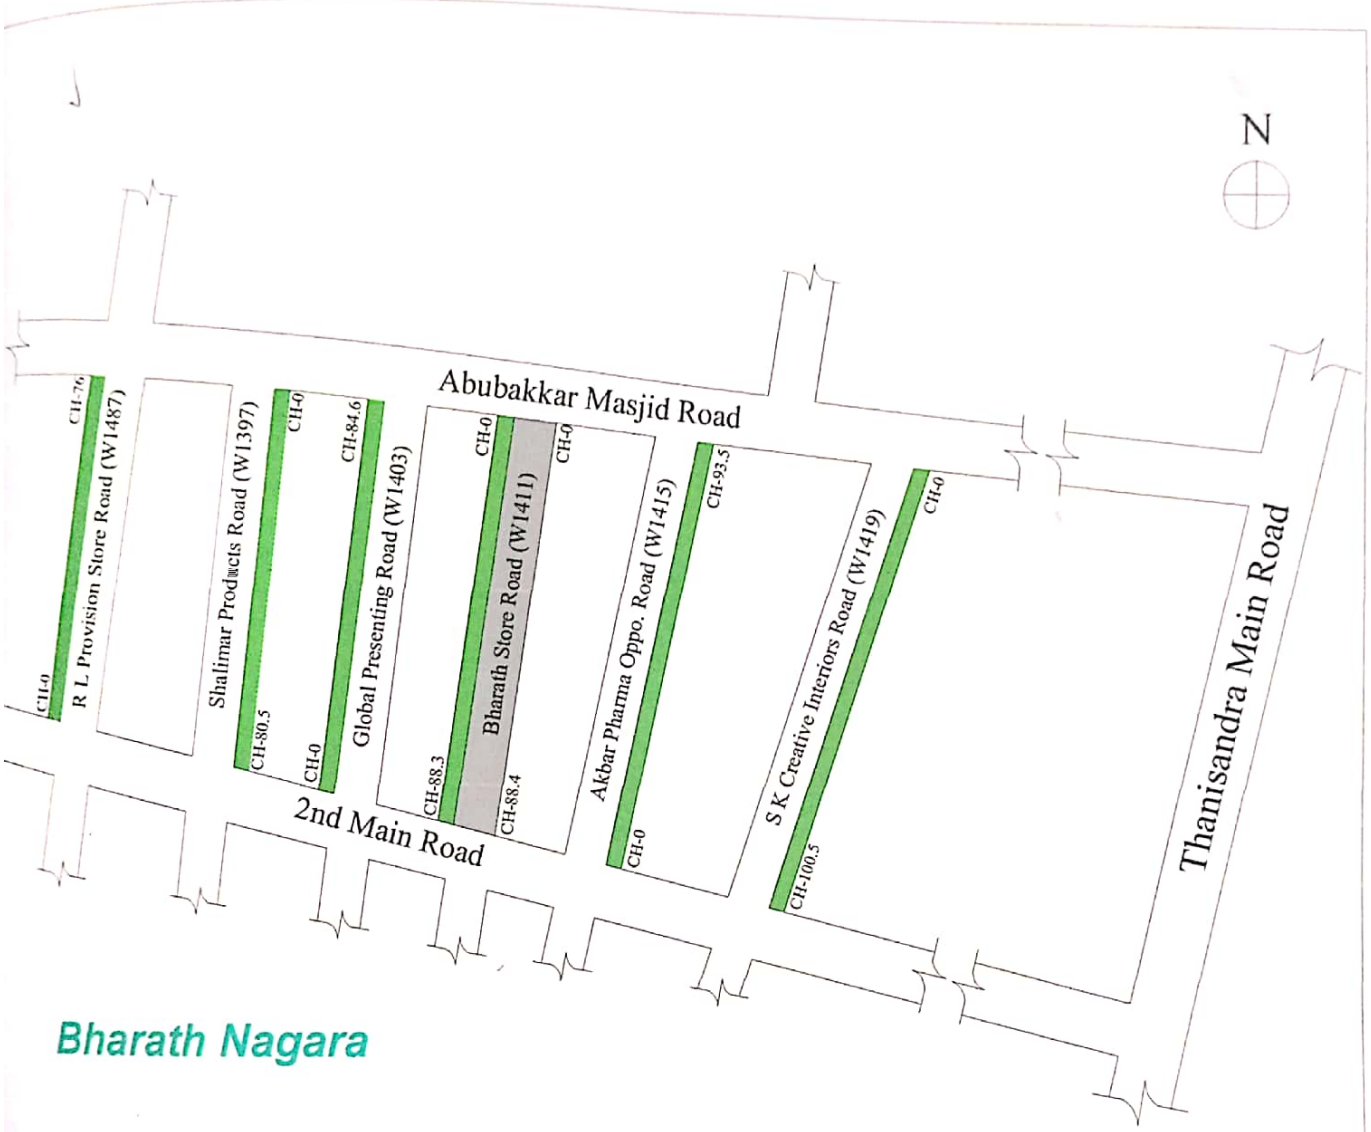

NOTES:-

1) Do Not Scale The Drawings

2) All Dimensions Are In meters

INDEX

C C Road

C C Drain

PROJECT	Improvements to Roads and Drains at Bharathnagara , Sadiq Layout, Anjanadri Layout, Balance Roads and Surrounding Area in Ward No.06 Byatarayanapura Sub Division
CLIENT	BBMP

CIVIL PRO
STRUCTURAL ENGINEERS, ARCHITECTS & PROJECT MANAGEMENT CONSULTANTS
No. 4, 7th MAIN,
MALLESWARAM BANGALORE-560003
Ph 23444801
Mob 91-9448227083,91-9972924526
E-mail rudraprasad3@rediffmail.com
Web www.arkengineers.com

Assistant Executive Engineer
Byatarayanapura Sub Division
B.B.M.P. Bangalore-560

Scanned by CamScanner

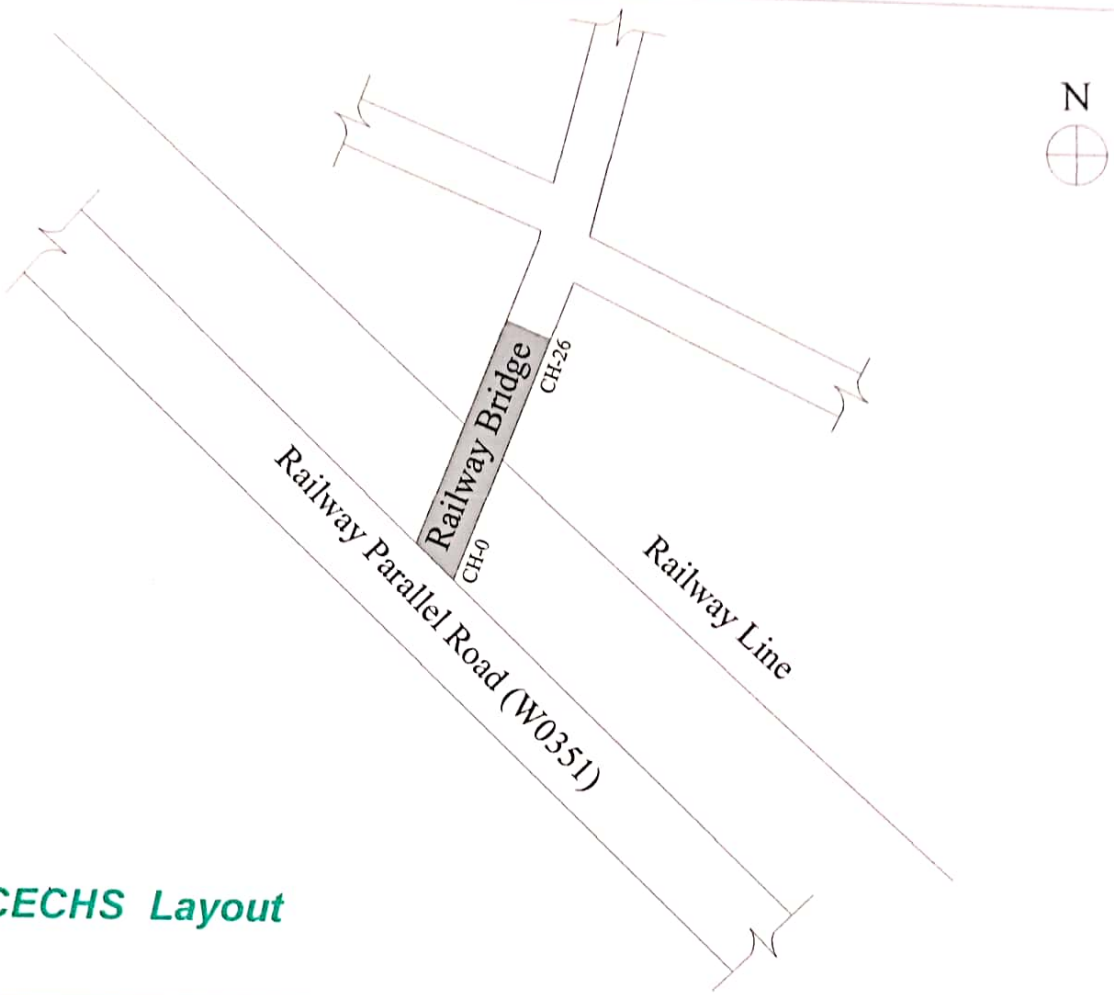

MCECHS Layout

NOTES:-

1) Do Not Scale The Drawings
2) All Dimensions Are In meters

INDEX

C C Road

PROJECT	Improvements to Roads and Drains at Bharathnagara , Sadiq Layout, Anjanadri Layout, Balance Roads and Surrounding Area in Ward No.06 Byatarayanapura Sub Division
CLIENT	BBMP

CIVIL PRO
STRUCTURAL ENGINEERS, ARCHITECTS & PROJECT MANAGEMENT CONSULTANTS
No 4, 7th MAIN,
MALLESWARAM BANGALORE-560003
Ph 23444801
Mob 91-9448227083,91-9972924526
E-mail rudraprasad3@rediffmail.com
Web www.arkengineers.com

Assistant Executive Engineer
Byatarayanapura Sub Division
B.B.M.P. Bangalore-560024

Scanned by CamScanner

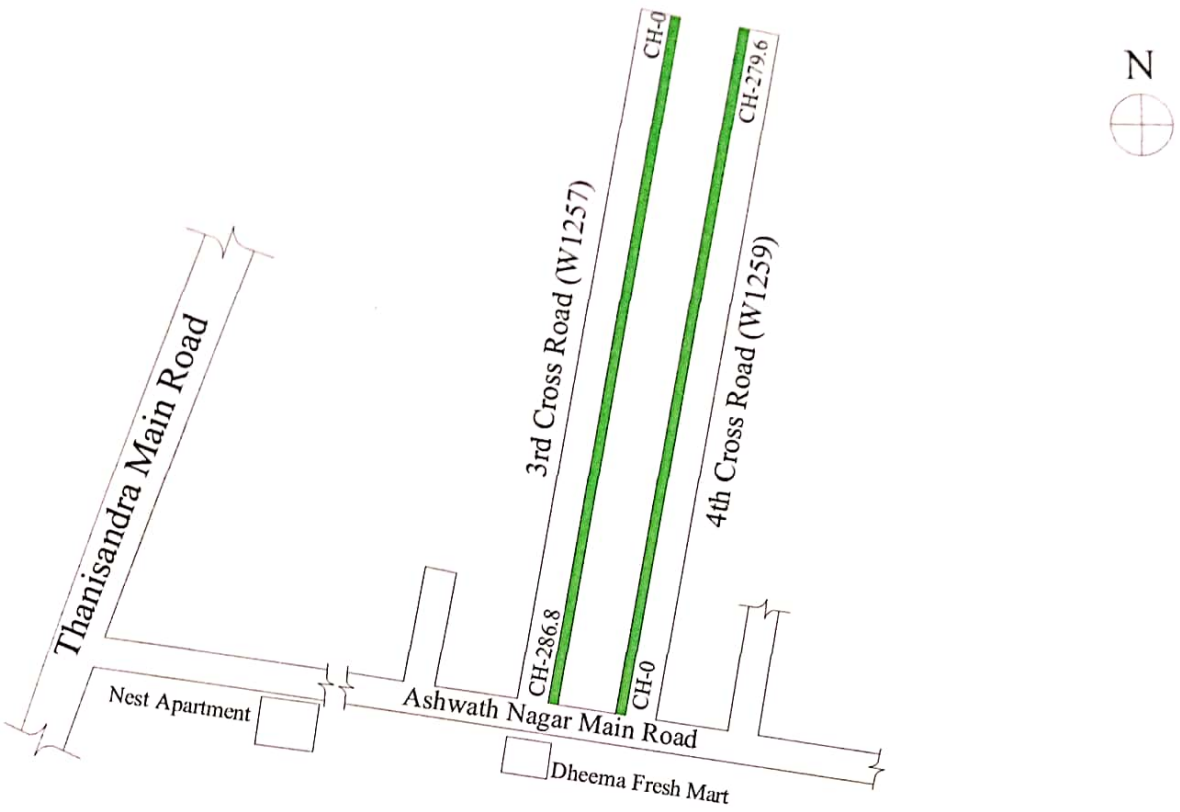

Chikkanna Layout

NOTES:-	INDEX
1) Do Not Scale The Drawings 2) All Dimensions Are In meters	C C Drain

PROJECT	Improvements to Roads and Drains at Bharathnagara , Sadiq Layout, Anjanadri Layout, Balance Roads and Surrounding Area in Ward No.06 Byatarayanapura Sub Division	CIVIL PRO STRUCTURAL ENGINEERS, ARCHITECTS & PROJECT MANAGEMENT CONSULTANTS No. 4, 7th MAIN, MALLESWARAM BANGALORE-560003 Ph : 23444801 Mob : 91-9448227083,91-9972924526 E-mail: rudraprasad3@rediffmail.com Web: www.arkengineeers.com
CLIENT	BBMP	

Assistant Executive Engineer
Byatarayanapura Sub Division
B.B.M.P. Bangalore-560024

Scanned by CamScanner